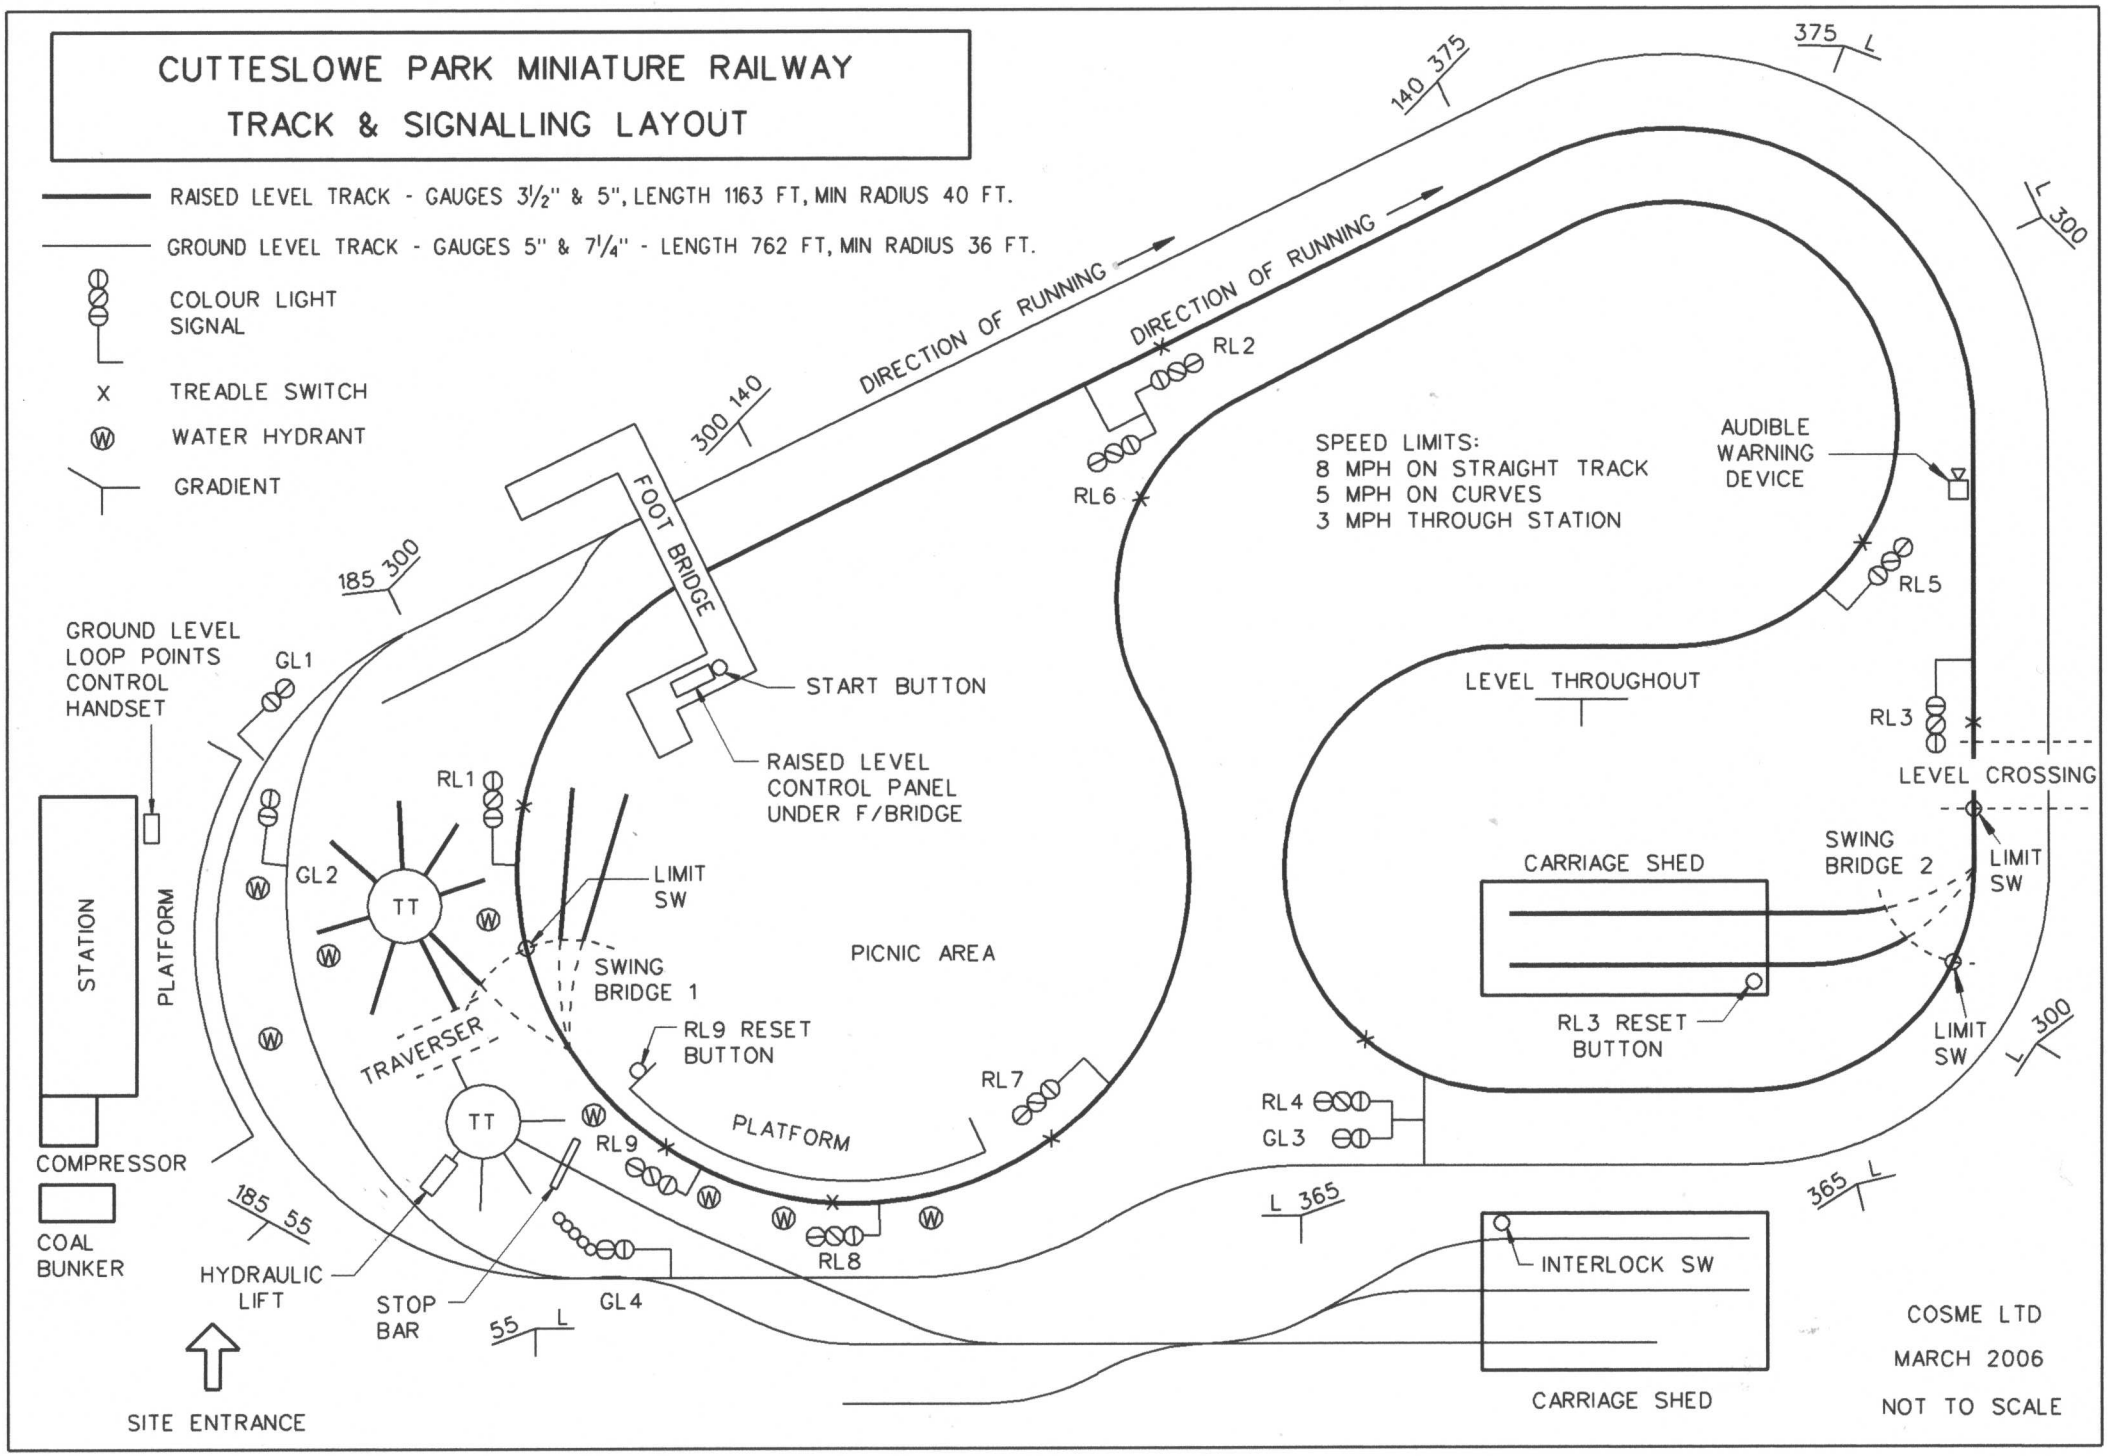CUTTESLOWE PARK MINIATURE RAILWAY
TRACK & SIGNALLING LAYOUT